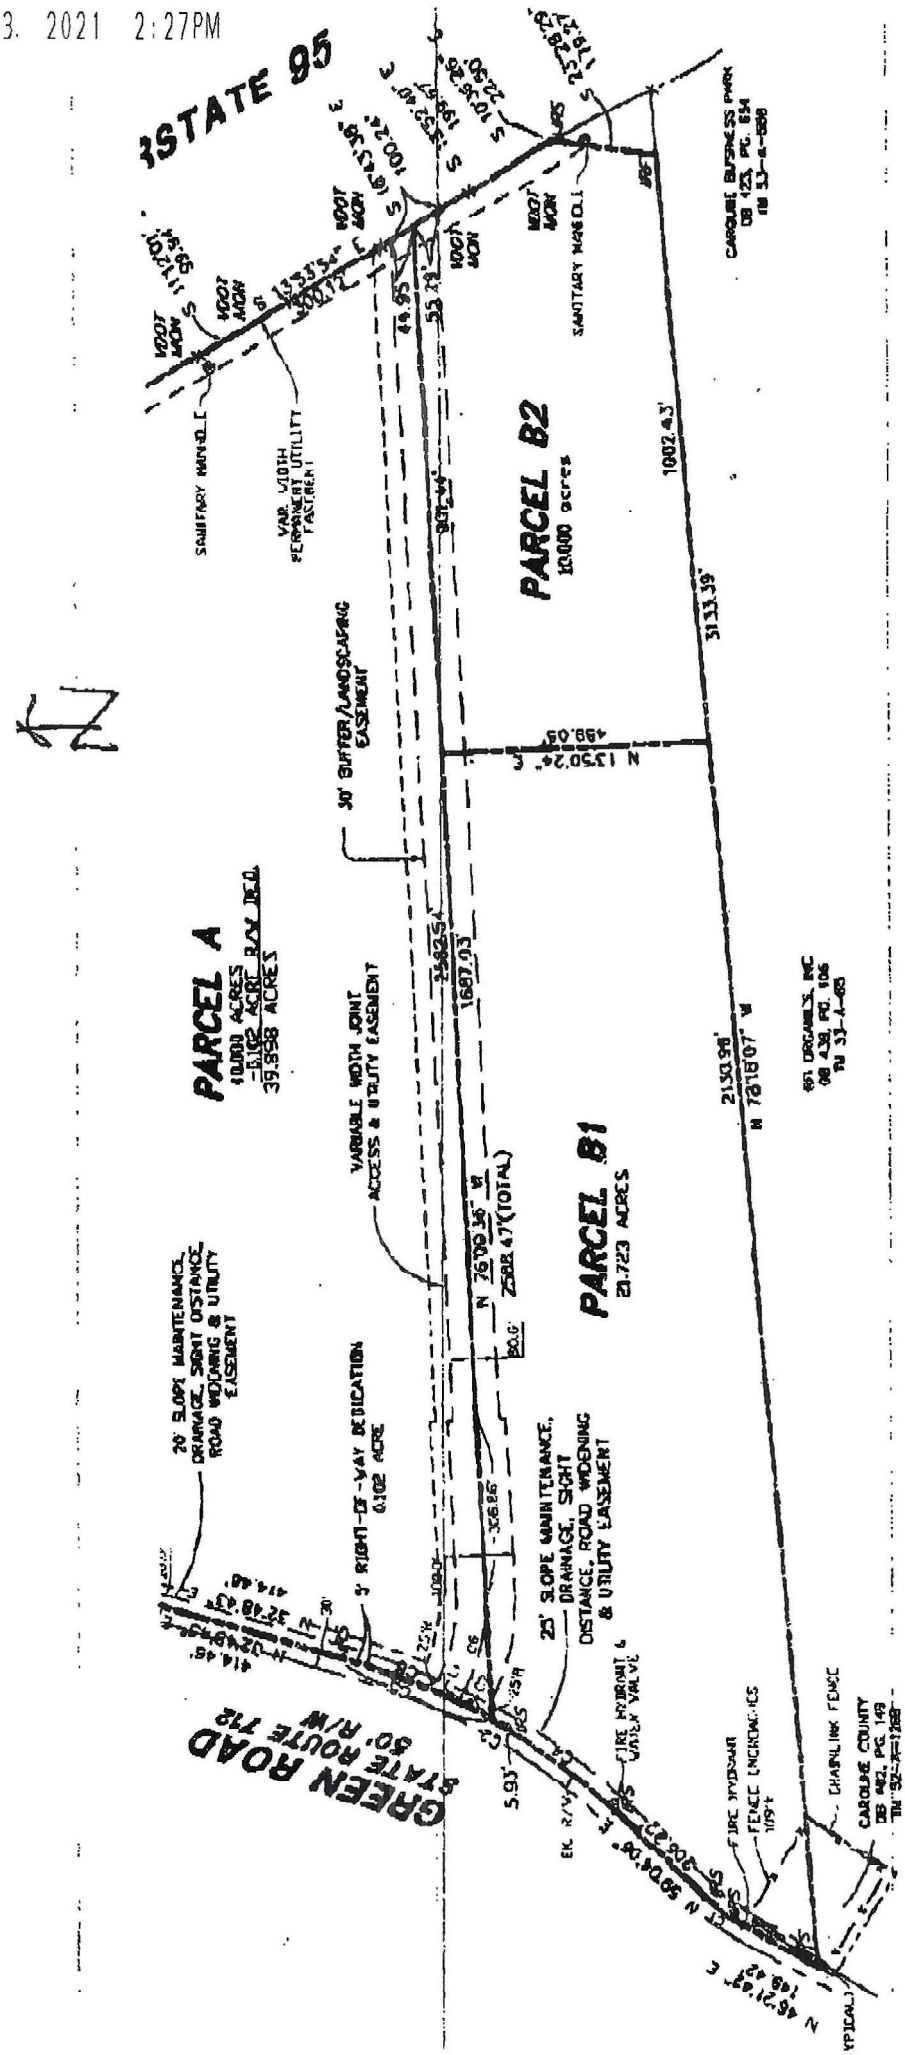
STATE 95
PARCEL A
10.000 ACRES
-.102 ACRE R/W DED.
39.898 ACRES
PARCEL B2
10.000 acres
PARCEL B1
21.723 ACRES
1002.43'
3133.39'
N 7818'07" W
2153.98'
1687.03'
N 7600'36" W
258.47'(TOTAL)
N 1230'24" E
498.05'
30' BUFFER/LANDSCAPING EASEMENT
VARIABLE WIDTH JOINT ACCESS & UTILITY EASEMENT
25' SLOPE MAINTENANCE, DRAINAGE, SIGHT DISTANCE, ROAD WIDENING & UTILITY EASEMENT
2' RIGHT-OF-WAY DEDICATION .102 ACRE
20' SLOPE MAINTENANCE, DRAINAGE, SIGHT DISTANCE, ROAD WIDENING & UTILITY EASEMENT
VAR. WIDTH PERMANENT UTILITY EASEMENT
SANITARY MANHOLE
FIRE HYDRANT
WATER VALVE
FENCE ENCROACHMENTS
CHAINLINK FENCE
GREEN ROAD
STATE ROUTE 712
50' R/W
CAROLINE COUNTY
DB 442, PG. 149
TM 32-A-168
CAROLINE BUSINESS PARK
DB 123, PG. 634
TM 33-A-68
651 ORGANICS, INC
DB 438, PG. 106
TM 33-A-65
N
NOT TO SCALE